


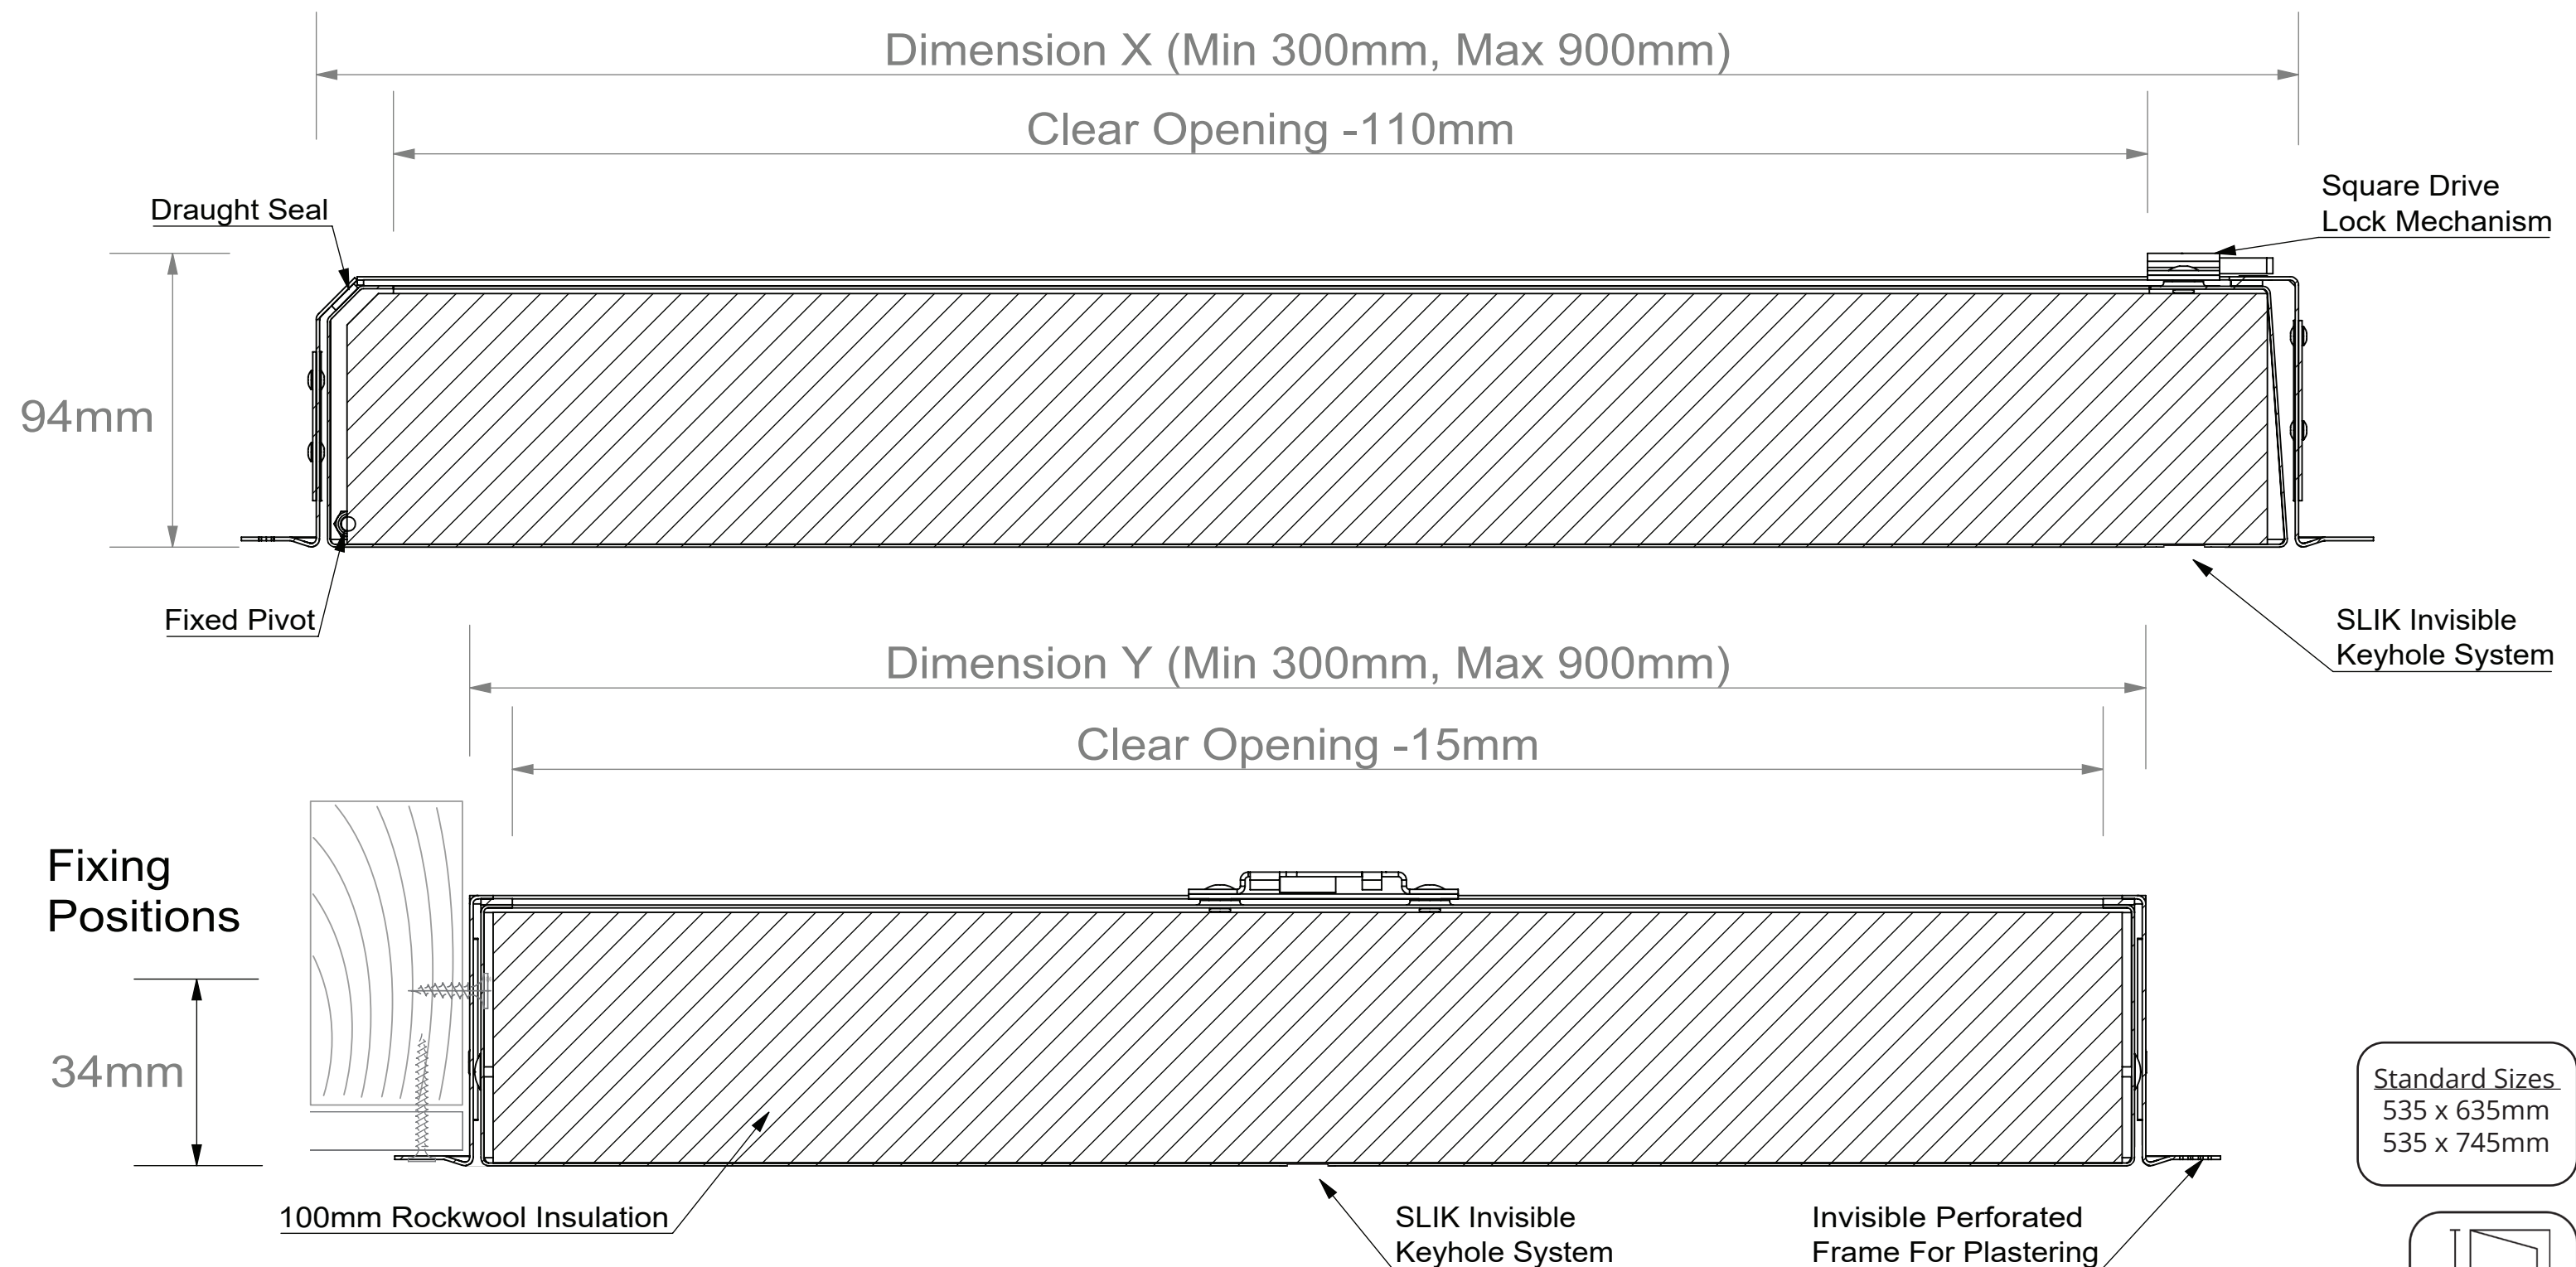

Specification:

Invisible Loft Hatch / Powder Coated White RAL 9010

Invisible Perforated Beaded Frame for Plastering / Budget lock with SLIK system or High Security Budget Lock

Recommended Structural opening X & Y + 5-10mm / Available fire rated up to 2 hours

This drawing is provided free of charge, the details/dimensions shown are subject to information provided to APC Ltd at the time the drawing was originally requested. As a result of this, no liability for errors in the details/dimensions shown and agreed can be accepted by APC Ltd except where APC Ltd is proven to be negligent. The drawing should therefore be approved by the customer or any third party downloading the drawing from the APC Ltd website and confirmed with APC Ltd that the information is still current to ensure it meets with their specific project requirements before use.

Unit 5 Atkinsons Way, Foxhills Industrial Park, Scunthorpe, DN15 8QJ
01724 853090 sales@accesspanels.co.uk www.accesspanels.co.uk



Title: Invisible Loft Hatch
Range 3 (Generic Drawing)

Scale: 1:2 Date: 01/03/2023 Drawn: W.C. Dwg No.: 03BF_S--_1_BG 1 of 1 Sheet Rev: A