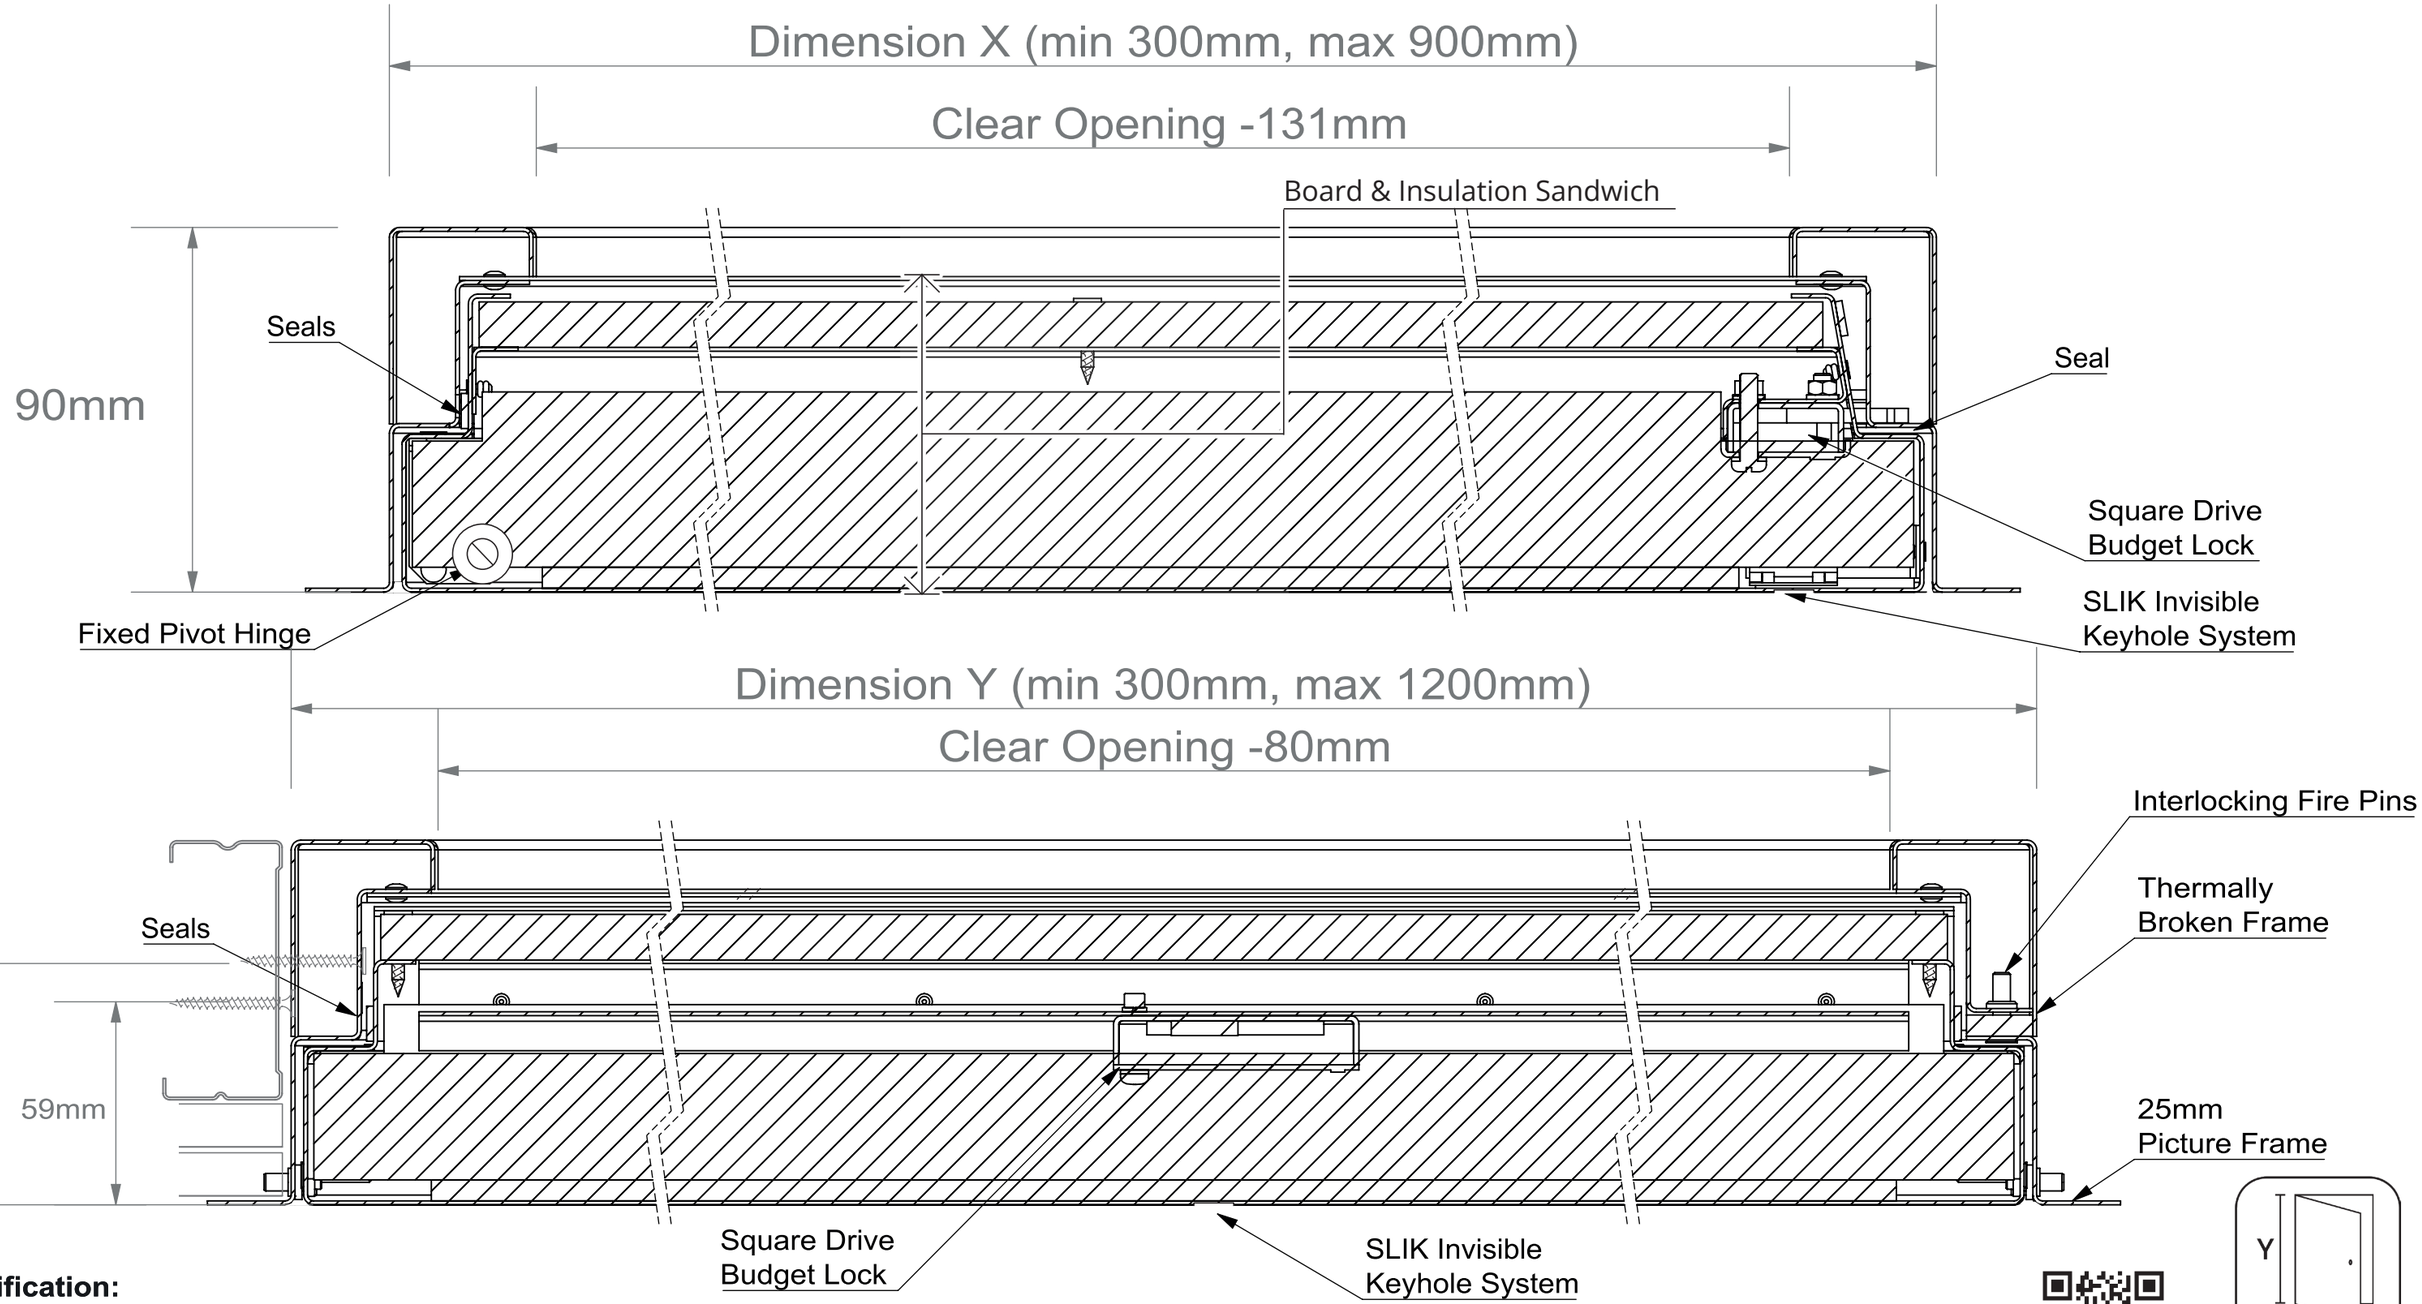


Specification:

EI60 Access Panel / Powder Coated White Ral 9010
Picture Frame or Invisible Perforated Beaded Frame for Plastering / Budget Lock With SLIK Square Drive Lock or RPT Lock
Recommended Structural Opening X & Y + 5-10MM / Available Fire Rated up to 90 Minutes - IMPORTANT: See specific fitting details

Scan for Lock & Keyhole details

This drawing is provided free of charge, the details/dimensions shown are subject to information provided to APC Ltd at the time the drawing was originally requested. As a result of this, no liability for errors in the details/dimensions shown and agreed can be accepted by APC Ltd except where APC Ltd is proven to be negligent. The drawing should therefore be approved by the customer or any third party downloading the drawing from the APC Ltd website and confirmed with APC Ltd that the information is still current to ensure it meets with their specific project requirements before use.

Unit 5 Atkinsons Way, Foxhills Industrial Park, Scunthorpe, DN15 8QJ
01724 853090 sales@accesspanels.co.uk www.accesspanels.co.uk

Simplis®
THE ACCESS PANEL COMPANY LTD


Title: EI60 Access Panel
Picture Frame
Range 33 (Generic Drawing)

Scale:	Date:	Drawn:	Dwg No.:	Sheet	Rev:
1:1.5	12/06/2023	W.C.	33PF_S--_1_SK	1 of 2	A

EI60 REAR FRAME PROTECTION

To achieve EI60, the access panel must be fitted with plasterboard cheeks covering the exposed frame parts.

Detail illustrates a solution using metal support brackets to support the plasterboard cheeks.

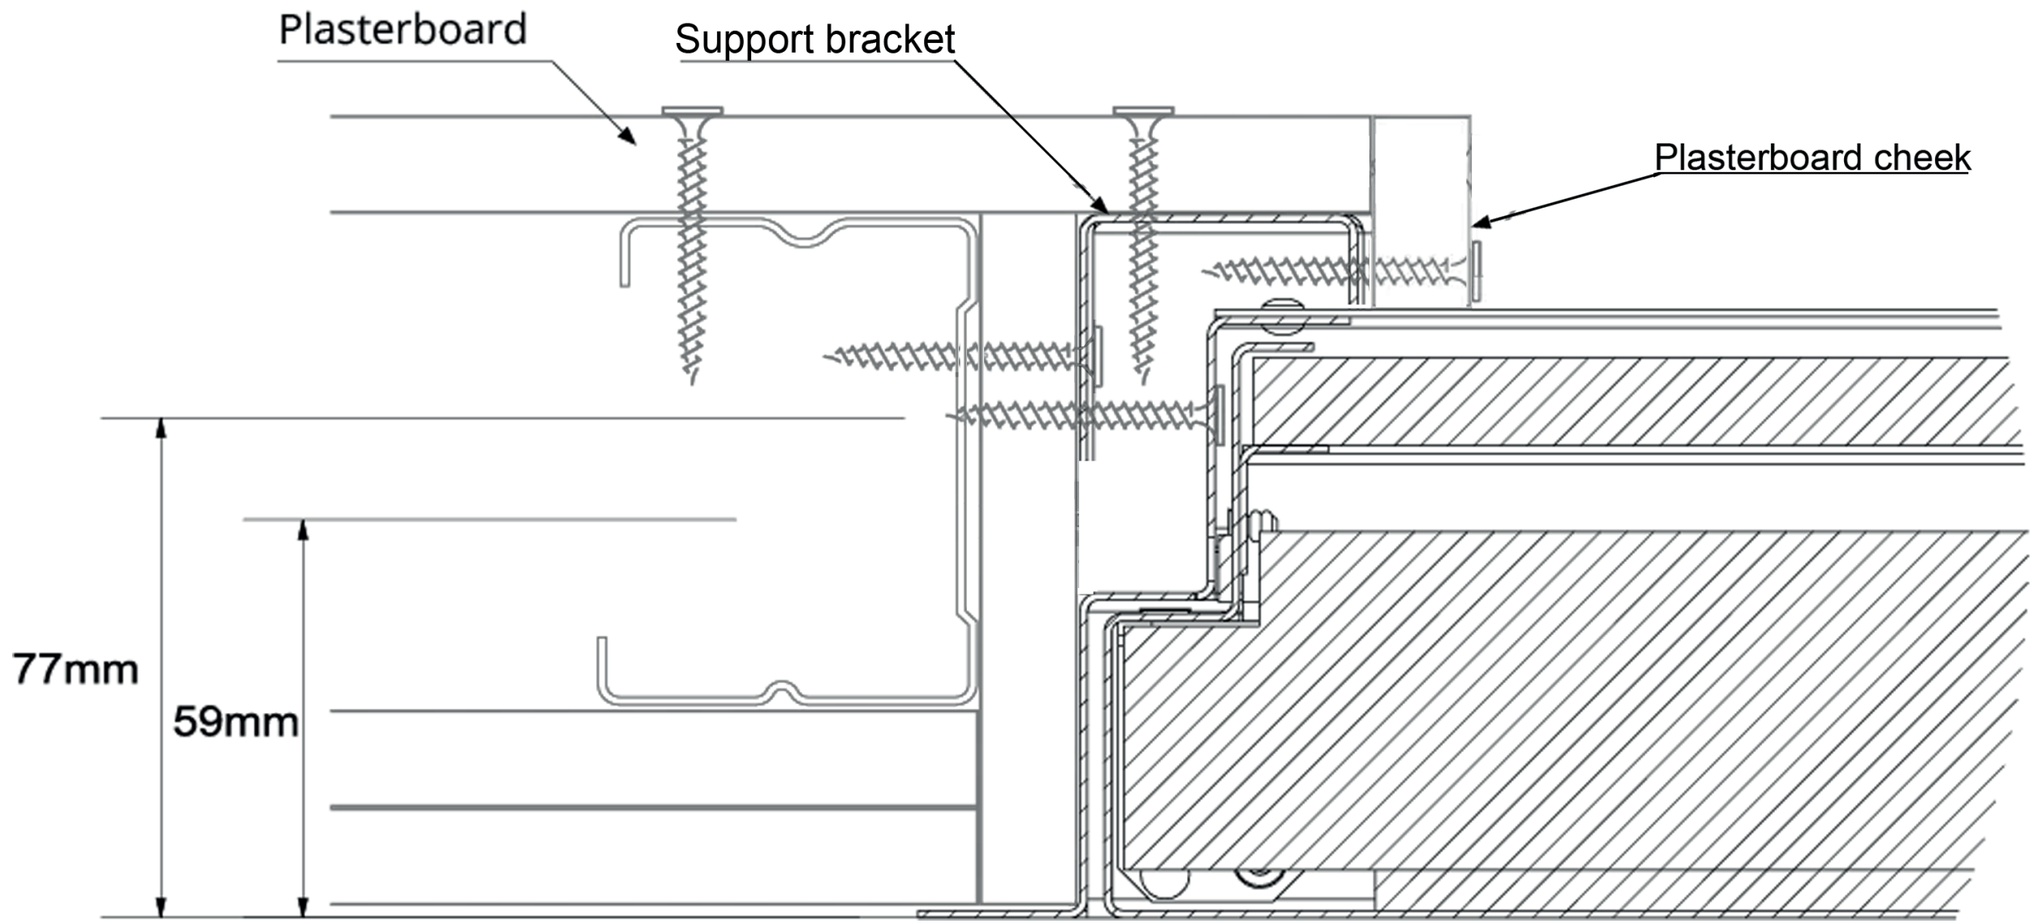

Specification:

EI60 Access Panel / Powder Coated White Ral 9010
Picture Frame or Invisible Perforated Beaded Frame for Plastering / Budget Lock With SLIK Square Drive Lock or RPT Lock
Recommended Structural Opening X & Y + 5-10MM / Available Fire Rated up to 90 Minutes - IMPORTANT: See specific fitting details

This drawing is provided free of charge, the details/dimensions shown are subject to information provided to APC Ltd at the time the drawing was originally requested. As a result of this, no liability for errors in the details/dimensions shown and agreed can be accepted by APC Ltd except where APC Ltd is proven to be negligent. The drawing should therefore be approved by the customer or any third party downloading the drawing from the APC Ltd website and confirmed with APC Ltd that the information is still current to ensure it meets with their specific project requirements before use.

Unit 5 Atkinsons Way, Foxhills Industrial Park, Scunthorpe, DN15 8QJ
01724 853090 sales@accesspanels.co.uk www.accesspanels.co.uk

Simplis®
THE ACCESS PANEL COMPANY LTD

Title: EI60 Access Panel
Picture Frame
Range 33 (Generic Drawing)

Scale:	Date:	Drawn:	Dwg No.:	Sheet	Rev:
1:1.5	12/06/2023	W.C.	33PF_S--_1_SK	2 of 2	A